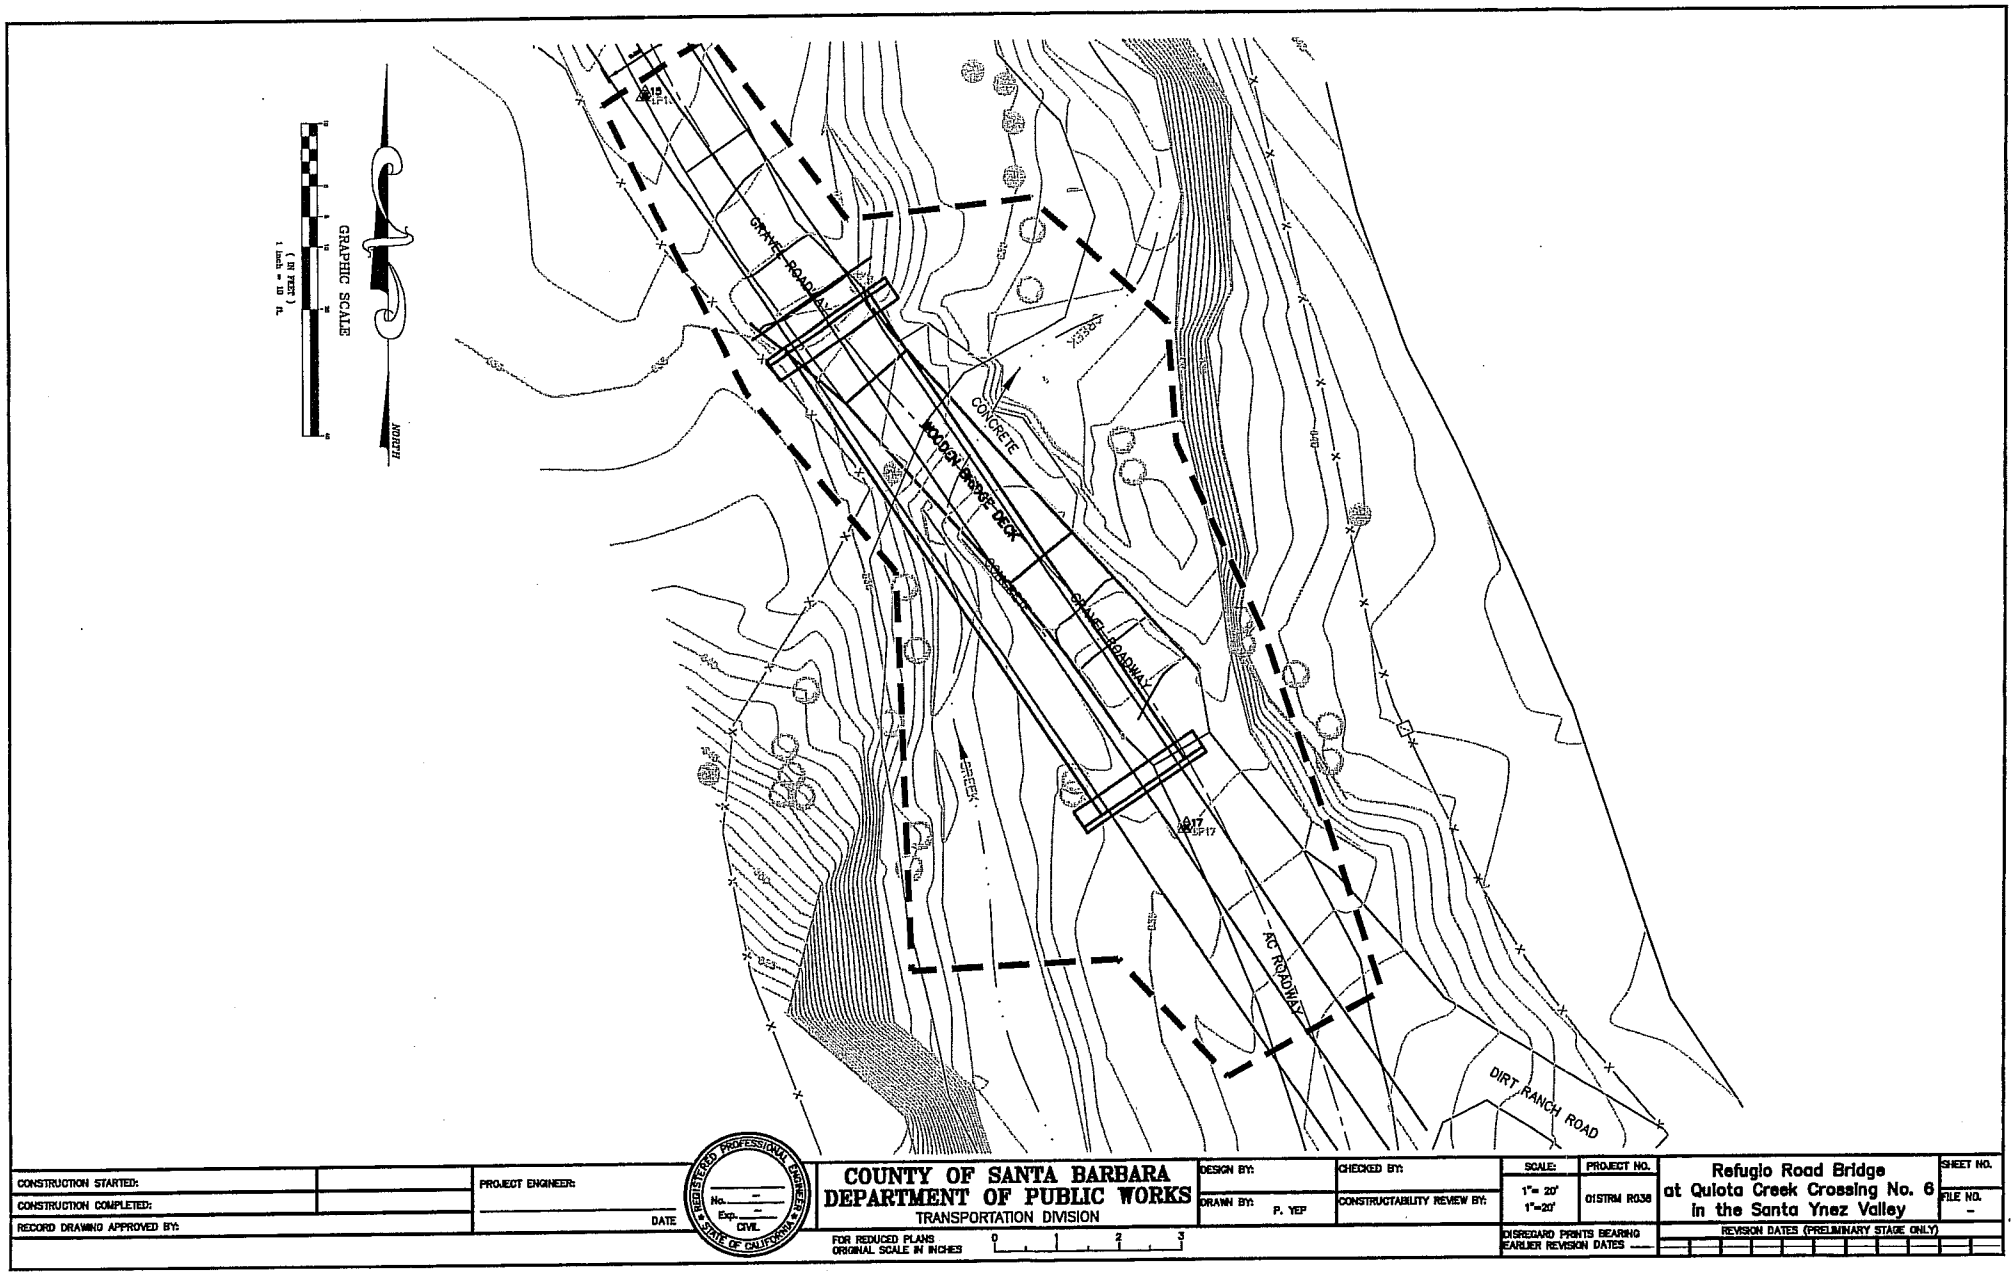

Figure 2-18. Proposed Bridge at Quiota Creek Crossing No. 6